FilmL.A., Inc.
6255 W Sunset Blvd, 12th Floor
Hollywood, CA 90028
t: (213)977-8600 - f: (213)977-8601
www.filmla.com

Summary Information

Permit No: F00161301-B **Type of Permit:** FILMING **Release Date:** 01/30/2020

Production Company	PULSE COMMERCIALS LLC
Insured Company Name	PULSE COMMERCIALS LLC
Contact Phone No. 1	310-752-4350
Contact Phone No. 2	
Fax	
Address	1645 ELECTRIC AVENUE LOS ANGELES, California 90291
Production Title	LINKEDIN
Type of Production	Commercial - Standard

Producer	Drew Mardis
Director	Stella Scott
1st AD	Kevin Brady
Production Manager	Brent Pennington
FilmL.A. Coordinator	Sarah Neubauer
Location Manager	William Romary
Primary Phone	Mobile - 310-749-1952
Secondary Phone	Office - 310-752-4350
Location Assistant	na na
Primary Phone	Mobile - 000-000-0000
Secondary Phone	

Fees

Posting 600	$138.00
Posting 900	$207.00
Posting 1500	$345.00
Notification Charge	$462.00
LA CITY LANE AND STREET CLOSURE FEE	$624.00
FILMLA NON-REFUNDABLE FILM PERMIT RIDER FEE	$111.00
LA CITY FIRE SAFETY OFFICER	$1,744.00

Total Permit Fee	$3,631.00
Number of Locations	3

NOT A PERMIT

FilmL.A., Inc.
6255 W Sunset Blvd, 12th Floor
Hollywood, CA 90028
t: (213)977-8600 - f: (213)977-8601
www.filmla.com

Summary Information — Location

Location 1 of 3

Permit Number F00161301-B
Production Company PULSE COMMERCIALS LLC
Insured Company PULSE COMMERCIALS LLC
Production Title LINKEDIN

Location Manager William Romary
Primary Phone Mobile - 310-749-1952
Secondary Phone Office - 310-752-4350

Location Address 1070 N Western Ave, Los Angeles, CA, 90029

Location Type Grocery Store

Prep Dates 1/31/2020 - 1/31/2020 07:00 - 10:00 1 day

Film Dates 1/31/2020 - 1/31/2020 10:00 - 20:00 1 day

Open or Closed to the Public Open

Generic Conditions **THE CONSUMPTION OF ALCOHOLIC BEVERAGES AND THE USE OF DRUGS, INCLUDING MARIJUANA, ON LOCATION BY ANY CAST, CREW, OR INVITED GUESTS IS STRICTLY PROHIBITED.**
*LAFD UFSO: Company must contact FilmL.A. for extension of the Uniformed Fire Safety Officers' hours. During normal business hours, UFSO must also inform the LAFD Film desk of the extension.
Must Maintain 5' Clearance on Sidewalks/Walkways
Must maintain local/emergency access
No cast or crew parking on area streets
No interference with merchant activity.
No interference with vehicular or pedestrian traffic
No Parking in handicap spaces at anytime.
Number of uniformed officers listed on the permit is a minimum requirement. Permittee remains responsible for deploying a sufficient number of uniformed officers to provide traffic and crowd control to ensure the safety of the film crew and the public.

Please see attached document Western Ave btwn Santa Monica Blvd and Romain St ES curb - Pulse.pdf

Equipment on Location

Type	Quantity
5 or 10 ton trucks	3
Cast/Crew vehicles	55
Catering Truck	1
Cube Trucks	7
Generator	1
Motor Homes	1
Vans	3

Personnel on Location

Type	Quantity
Cast	5
Crew	65
LA City UFSO assigned	46941
Off-Duty/Retired LAPD Officer(s)	1

Filming Activities Interior and exterior dialogue; Picture Food Truck on property in closed area of parking lot. ; Interior dialogue with a 20 person crew with portable putt putt generators and lights from 10:30am - 2:30pm. Store will be open to the public. ;

Jurisdiction **Political:** Los Angeles City - Council District 13 **Police:** Los Angeles Police **Fire:** Los Angeles City Department

Thomas Guide **Page:** 593 **Grid:** H6

Approvals

LOS ANGELES CITY POLICE DEPARTMENT	Richard Priest
FILML.A. CLOSURES	Yulizza Ramirez
LOS ANGELES CITY DEPARTMENT OF PUBLIC WORKS	LaMeisha Candler
LOS ANGELES CITY FIRE DEPARTMENT - FILM UNIT	Hamza Khan

NOT A PERMIT

FilmL.A., Inc.
6255 W Sunset Blvd, 12th Floor
Hollywood, CA 90028
t: (213)977-8600 - f: (213)977-8601
www.filmla.com

Summary Information — Location

Permit Number F00161301-B
Production Company PULSE COMMERCIALS LLC
Insured Company PULSE COMMERCIALS LLC
Production Title LINKEDIN

Location Manager William Romary
Primary Phone Mobile - 310-749-1952
Secondary Phone Office - 310-752-4350

Parking	**Base Camp** Location Type : Filming Location	**Crew Parking** Location Type : Other Location	6000 Santa Monica Boulevard, Los Angeles, CA, 90029
Posting "No Parking" signs	E/S WESTERN AVE., SANTA MONICA BLVD. - ROMAINE ST.		
Approximate Footage	601 - 900	**Log Number**	270041
Date(s)	1/31/2020 to 1/31/2020	**Time(s)**	07:00 to 22:00
Lane / Full Closure	E/S WESTERN AVE., SANTA MONICA BLVD. - ROMAINE ST.		
Approximate Footage	0 - 300		
Date(s)	1/31/2020 to 1/31/2020	**Time(s)**	07:00 to 22:00

NOT A PERMIT

FilmL.A., Inc.
6255 W Sunset Blvd, 12th Floor
Hollywood, CA 90028
t: (213)977-8600 - f: (213)977-8601
www.filmla.com

Summary Information — Location

Permit Number F00161301-B
Production Company PULSE COMMERCIALS LLC
Insured Company PULSE COMMERCIALS LLC
Production Title LINKEDIN

Location Manager William Romary
Primary Phone Mobile - 310-749-1952
Secondary Phone Office - 310-752-4350

Location Address 5632 Santa Monica Blvd, Los Angeles, CA, 90038

Location Type Studio

Film Dates 1/31/2020 - 1/31/2020 07:00 - 22:00 1 day

Open or Closed to the Public Closed

Generic Conditions **THE CONSUMPTION OF ALCOHOLIC BEVERAGES AND THE USE OF DRUGS, INCLUDING MARIJUANA, ON LOCATION BY ANY CAST, CREW, OR INVITED GUESTS IS STRICTLY PROHIBITED.**
Community Survey Obtained
Must Maintain 5' Clearance on Sidewalks/Walkways
Must maintain local/emergency access
No cast or crew parking on area streets
No interference with merchant activity.
No interference with vehicular or pedestrian traffic
No Parking in handicap spaces at anytime.
Number of uniformed officers listed on the permit is a minimum requirement. Permittee remains responsible for deploying a sufficient number of uniformed officers to provide traffic and crowd control to ensure the safety of the film crew and the public.

Please see attached document Santa monica btwn wilton and western SS curb-PULSE.pdf

Equipment on Location

Type	Quantity
5 or 10 ton trucks	3
Cast/Crew vehicles	55
Catering Truck	1
Cube Trucks	7
Generator	1
Motor Homes	1
Vans	3

Personnel on Location

Type	Quantity
Cast	5
Crew	65
Off-Duty/Retired LAPD Officer(s)	1

Filming Activities Atmospheric smoke effects (water based); Interior Dialogue;

Jurisdiction **Political:** Los Angeles City - Council District 13 **Police:** Los Angeles Police **Fire:** Los Angeles City Department

Thomas Guide **Page:** 593 **Grid:** H5

Approvals

LOS ANGELES CITY POLICE DEPARTMENT	Richard Priest
FILML.A. CLOSURES	Yulizza Ramirez
LOS ANGELES CITY DEPARTMENT OF PUBLIC WORKS	LaMeisha Candler

Coordinator Note NO TAMPERING WITH FIRE ALARM

Parking

Base Camp	Crew Parking	
Location Type : Filming Location	Location Type : Other Location	HOLLYWOOD FOREVER CEMETERY 6000 Santa Monica Blvd, Los Angeles, CA, 90038

Posting "No Parking" signs S/S SANTA MONICA BLVD., WILTON PLACE - WESTERN AVE.
W/S N. WILTON PLACE., SANTA MONICA BLVD. - SIERRA VISTA AVE.

NOT A PERMIT

FilmL.A., Inc.
6255 W Sunset Blvd, 12th Floor
Hollywood, CA 90028
t: (213)977-8600 - f: (213)977-8601
www.filmla.com

Summary Information

Location

Permit Number F00161301-B
Production Company PULSE COMMERCIALS LLC
Insured Company PULSE COMMERCIALS LLC
Production Title LINKEDIN

Location Manager William Romary
Primary Phone Mobile - 310-749-1952
Secondary Phone Office - 310-752-4350

W/S OF ST. ANDREWS PL., SANTA MONICA BLVD - SIERRA VISTA AV

Approximate Footage 1201 - 1500 **Log Number** 270044

Date(s) 1/31/2020 to 1/31/2020 **Time(s)** 07:00 to 22:00

Lane / Full Closure S/S SANTA MONICA BLVD. FROM WILTON PLACE TO WESTERN AVE.
Approximate Footage 0 - 300

Date(s) 1/31/2020 to 1/31/2020 **Time(s)** 07:00 to 15:00

NOT A PERMIT

FilmL.A., Inc.
6255 W Sunset Blvd, 12th Floor
Hollywood, CA 90028
t: (213)977-8600 - f: (213)977-8601
www.filmla.com

Summary Information — Location

Location 3 of 3

Permit Number F00161301-B
Production Company PULSE COMMERCIALS LLC
Insured Company PULSE COMMERCIALS LLC
Production Title LINKEDIN

Location Manager William Romary
Primary Phone Mobile - 310-749-1952
Secondary Phone Office - 310-752-4350

Location Address 5544 Virginia Ave, Los Angeles, CA, 90038

Location Type Parking Lot

Film Dates 1/31/2020 - 1/31/2020 07:00 - 22:00 1 day

Open or Closed to the Public Closed

Generic Conditions **THE CONSUMPTION OF ALCOHOLIC BEVERAGES AND THE USE OF DRUGS, INCLUDING MARIJUANA, ON LOCATION BY ANY CAST, CREW, OR INVITED GUESTS IS STRICTLY PROHIBITED.**
All vehicles must be parked on private property
Must Maintain 5' Clearance on Sidewalks/Walkways
Must maintain local/emergency access
No cast or crew parking on area streets
No interference with merchant activity.
No interference with vehicular or pedestrian traffic
No Parking in handicap spaces at anytime.

Equipment on Location

Type	Quantity
5 or 10 ton trucks	7
Cast/Crew vehicles	60
Catering Truck	1
Cube Trucks	4
Generator	1
Honey Wagons	1
Motor Homes	1
Picture vehicles	21
Portable restrooms	1
Stakebed Trucks	2
Vans	4

Personnel on Location

Type	Quantity
Cast	5
Crew	60
Extras	20

Where are the extras holding? Filming location.

Filming Activities Equipment on property; Equipment on sidewalk only.; Exterior Dialogue; Talent and extras standing in line at food truck in parking lot.; Camera, lights and equipment in parking lot.;

Jurisdiction **Political:** Los Angeles City - Council District 13 **Police:** Los Angeles Police Department **Fire:** Los Angeles City

Thomas Guide **Page:** 593 **Grid:** H5

Approvals LOS ANGELES CITY POLICE DEPARTMENT Gabriel Martinez

Parking
Base Camp Location Type : Filming Location
Crew Parking Location Type : Other Location — HOLLYWOOD FOREVER CEMETERY 6000 Santa Monica Blvd, Los Angeles, CA, 90038

Posting "No Parking" signs E/S ST. ANDREWS PL., SANTA MONICA BLVD - VIRGINIA AV

Approximate Footage 301 - 600 **Log Number** 270450

Date(s) 1/31/2020 to 1/31/2020 **Time(s)** 13:00 to 22:00

NO PERMIT

Permit #F00161301B

ROAD WORK AHEAD	RIGHT LANE CLOSED AHEAD		LANE CLOSED	
W20-1	W20-5(R)	W1-6(L)	C30(CA)	W4-2(RT)

SYMBOL LEGEND	
●	= 28" TRAFFIC CONE / 36" DELINEATOR
▬	= TYPE I BARRICADE W/ SIGN
	= FLASHING ARROW BOARD
	= HIGH LEVEL WARNING DEVICE
Ⓢ	= SIGNALIZED INTERSECTION
	= EXISTING DRIVEWAY
	= DIRECTION OF TRAFFIC

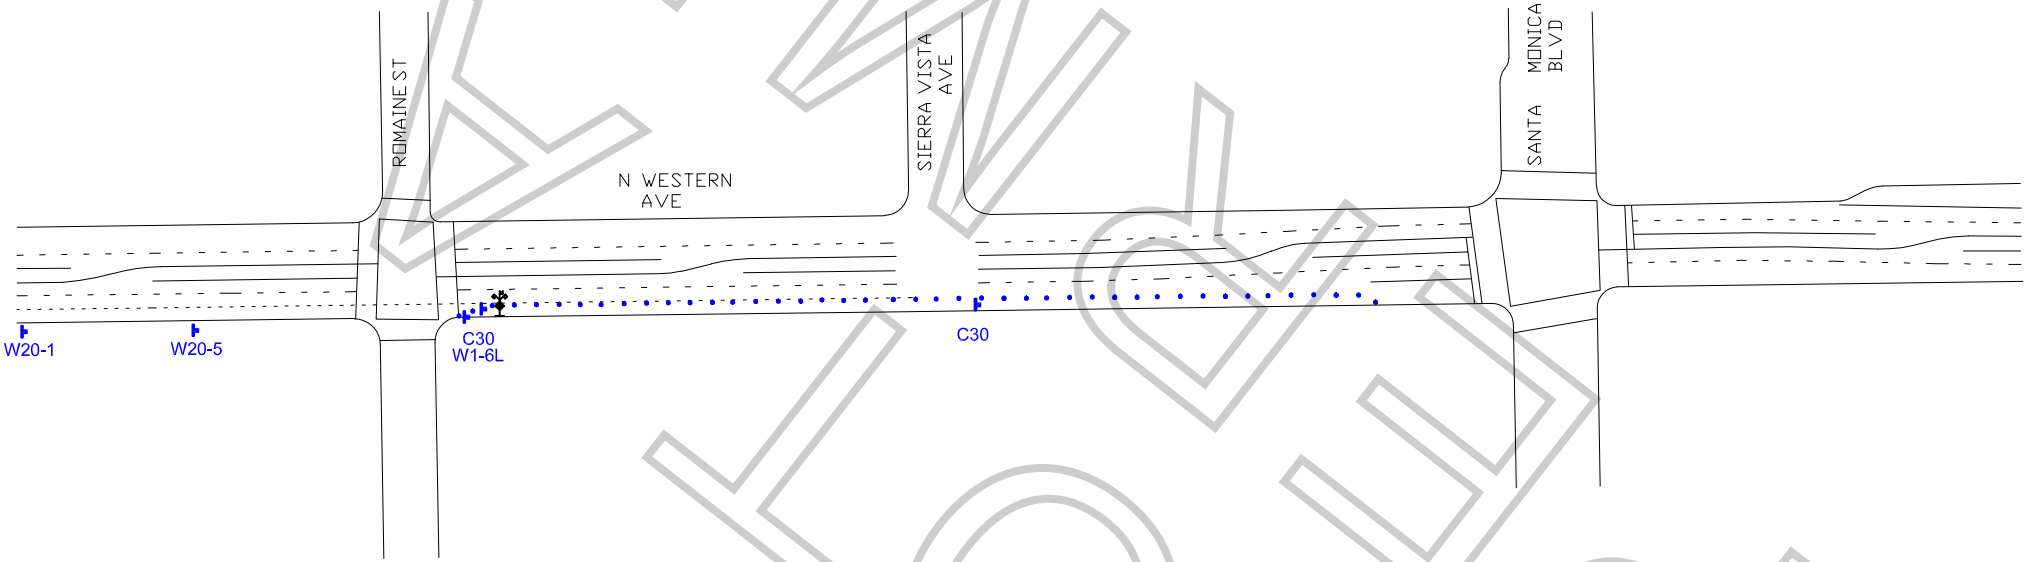

WORK ZONE TRAFFIC CONTROL PLAN GENERAL NOTES

1. ALL SIGNING, STRIPING, AND TRAFFIC CONTROL DEVICES SHALL SHALL BE IN ACCORDANCE WITH THE LASTEST EDITIONS OF THE CALIFORNIA MANUAL ON UNIFORM TRAFFIC CONTROL DEVICES (CAMUTCD), W.A.T.C.H. MANUAL, CALTRANS STANDARDS PLANS, CALTRANS STANDARD SPECIFICATIONS, AND/OR AS DIRECTED BY THE PERMIT ENGINEER.
2. THERE WILL BE NO INTERFERENCE WITH TRAFFIC SIGNALS OR CROSSWALKS.
3. CONES WILL BE 28" MINIMUM HEIGHT AND HAVE REFLECTORIZED SLEEVES FOR NIGHT WORK.
4. POLICE WILL DIRECT TRAFFIC IF NECESSARY.

ALL TRAFFIC CONTROL WILL BE INSTALLED TO MEET OR EXCEED THE MOST CURRENT CAMUTCD AND WATCH MINIMUM REQUIREMENTS

DATE & TIME: 1-31-20
07:00 TO 22:00

TCP FOR: PULSE
"LINKEDIN"

LOCATION: ES CURB - WESTERN AVE
FROM SANTA MONICA BLVD TO ROMAINE ST
LOS ANGELES, CALIFORNIA

TCP PREPARED BY:
JCL TRAFFIC SERVICES
500 S. GREENWOOD AVE
MONTEBELLO, CA 90640
PH: (213) 622-9775
C31-CA Lic # 805357

CONTACT(S):
BILLY ROMARY
PH# 310.749.1952

DATE	REVSIONS
1-7-20	TIME CHANGE ES MAIN ONLY

DRAFTER: M. MENJIVAR
SCALE: N.T.S.
FILM LA: SARAH NEUBAUER
SHEET: 1 OF 1

KINGSTON

Permit #F00161301-B

ROAD WORK AHEAD	RIGHT LANE CLOSED AHEAD			LANE CLOSED
W20-1	W20-5(R)	W4-2(R)	W1-6(L)	C30(CA)

SYMBOL LEGEND
= 28" TRAFFIC CONE / 36" DELINEATOR
= FLASHING ARROW BOARD
= TYPE I BARRICADE W/ SIGN
= TYPE III BARRICADES W/ SIGN
= SIGNALIZED INTERSECTION
= EXISTING DRIVEWAY

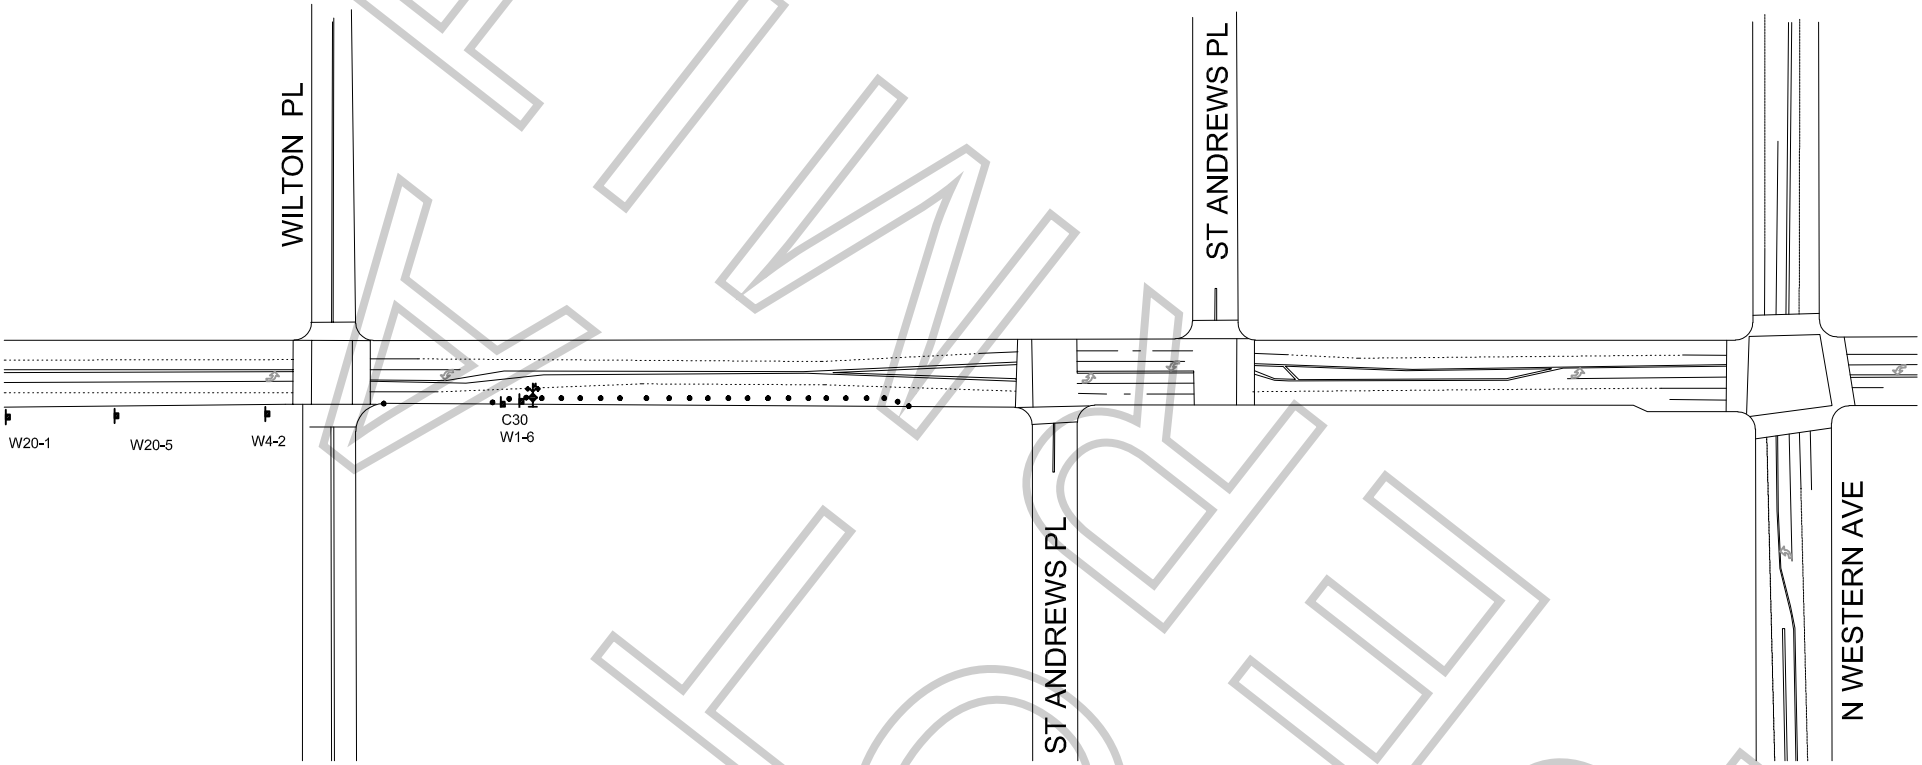

KLIWORKZONE

WORK ZONE TRAFFIC CONTROL PLAN GENERAL NOTES

1. ALL SIGNING, STRIPING, AND TRAFFIC CONTROL DEVICES SHALL SHALL BE IN ACCORDANCE WITH THE LASTEST EDITIONS OF THE CALIFORNIA MANUAL ON UNIFORM TRAFFIC CONTROL DEVICES (CAMUTCD), W.A.T.C.H. MANUAL, CALTRANS STANDARDS PLANS, CALTRANS STANDARD SPECIFICATIONS, AND/OR AS DIRECTED BY THE PERMIT ENGINEER.
2. THERE WILL BE NO INTERFERENCE WITH TRAFFIC SIGNALS OR CROSSWALKS.
3. CONES WILL BE 28" MINIMUM HEIGHT AND HAVE REFLECTORIZED SLEEVES FOR NIGHT WORK.
4. POLICE WILL DIRECT TRAFFIC IF NECESSARY.

ALL TRAFFIC CONTROL WILL BE INSTALLED TO MEET OR EXCEED THE MOST CURRENT CAMUTCD AND WATCH MINIMUM REQUIREMENTS

DATE & TIME:
1-31-20 FROM 07:00 TO 15:00

TCP FOR:
PULSE
"LINKEDIN"

LOCATION:
SANTA MONICA BLVD
SS CURB FROM WILTON PL TO ST. ANDREWS PL
LOS ANGELES, CALIFORNIA

TCP PREPARED BY:
JCL TRAFFIC SERVICES
500 S. GREENWOOD AVE
MONTEBELLO, CA 90640
Ph: (213) 622-9775
C31-CA Lic # 805357

CONTACT(S):
BILLY ROMARY
PH# 310.749.1952

DATE	REVSIONS

DRAFTER: M. MENJIVAR
SCALE: N.T.S.
FILM LA: SARAH NEUBAUER
SHEET: 1 OF 1